
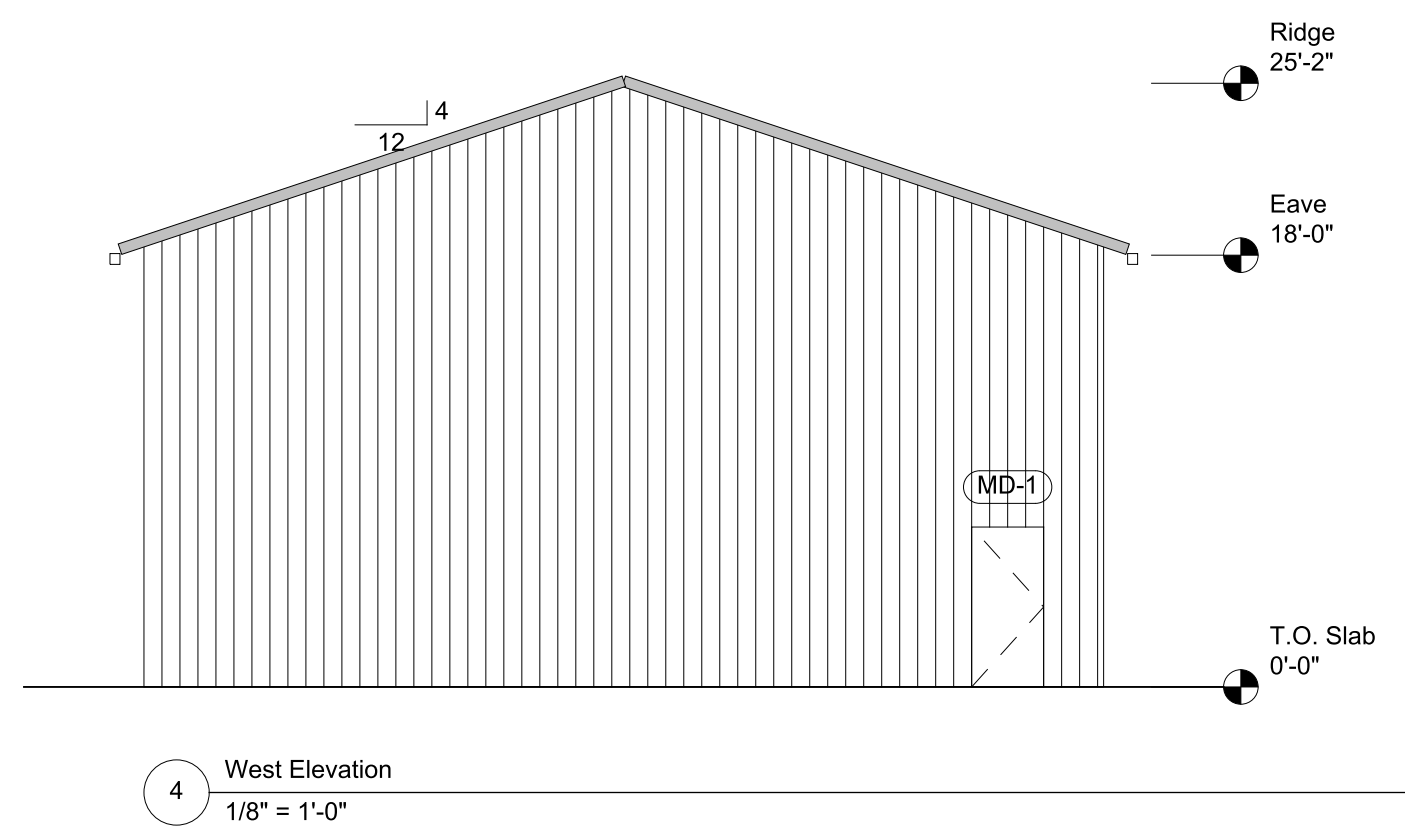
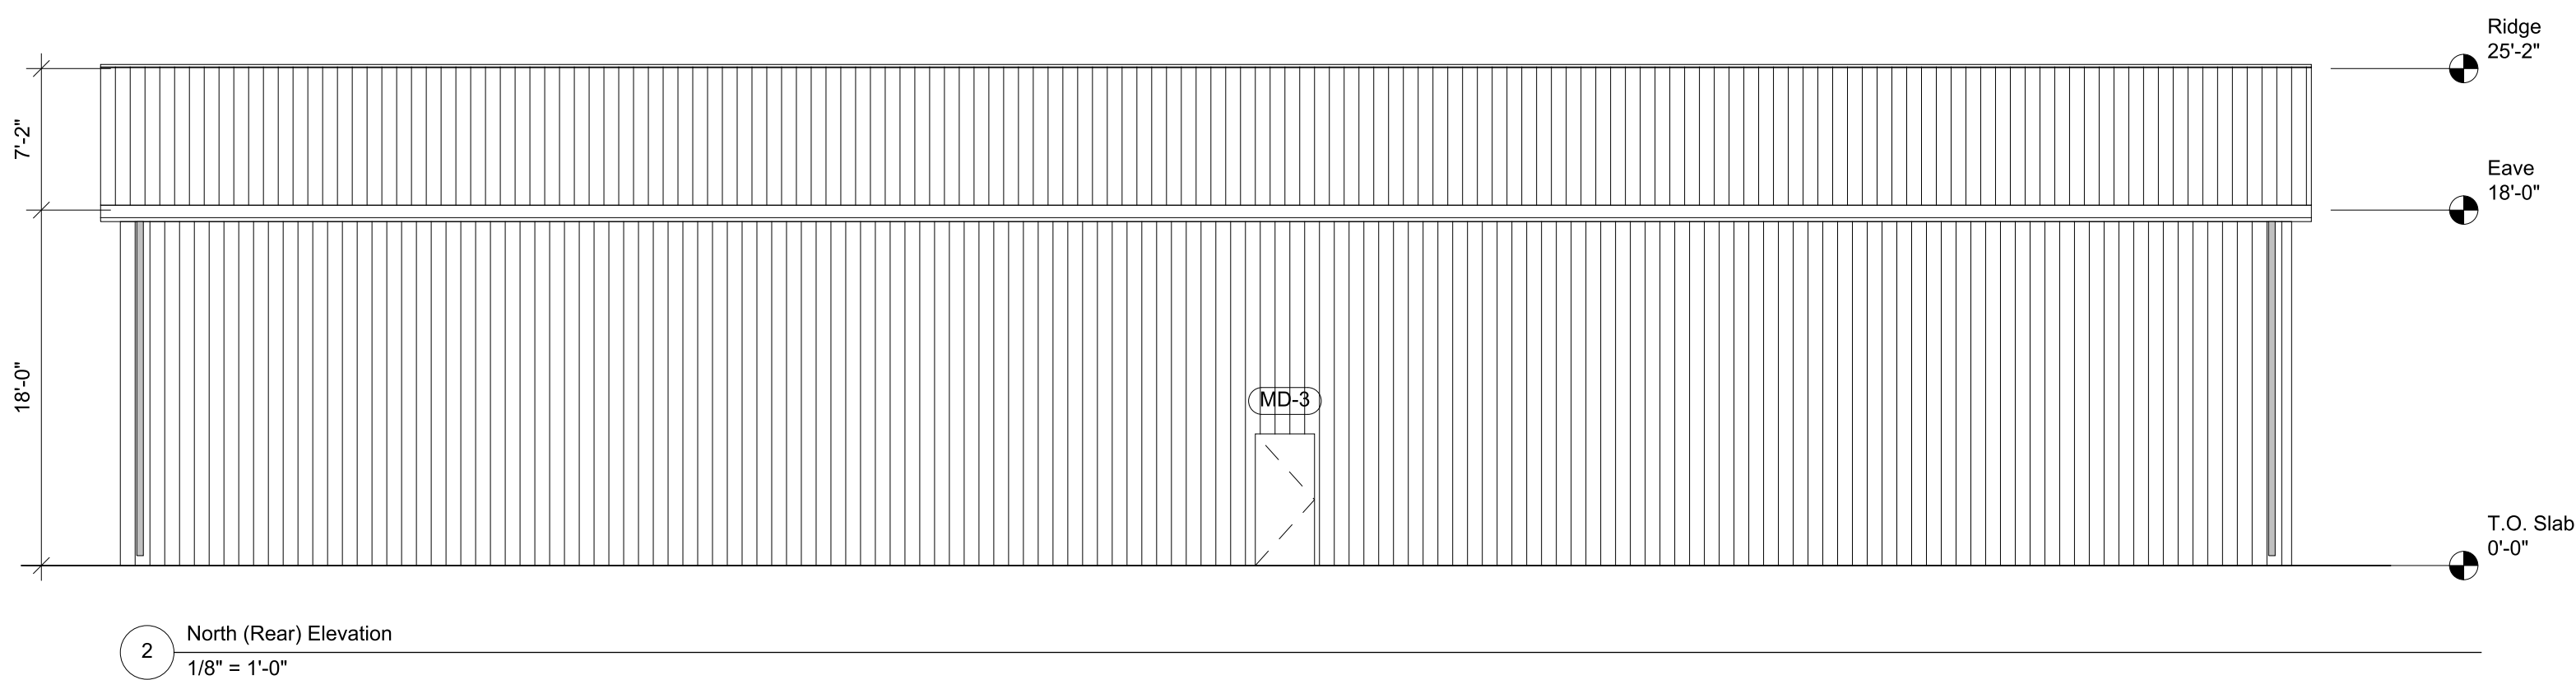
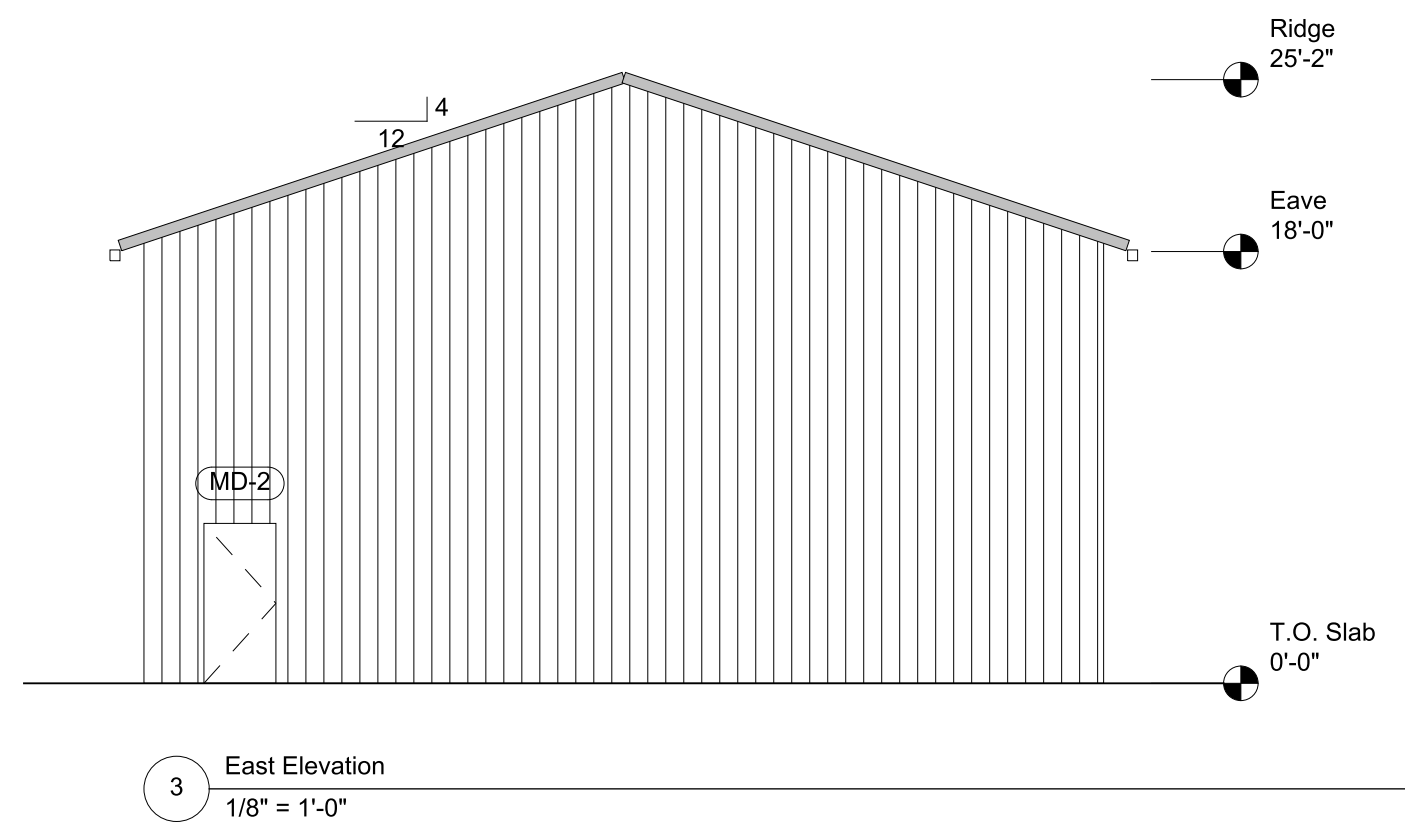


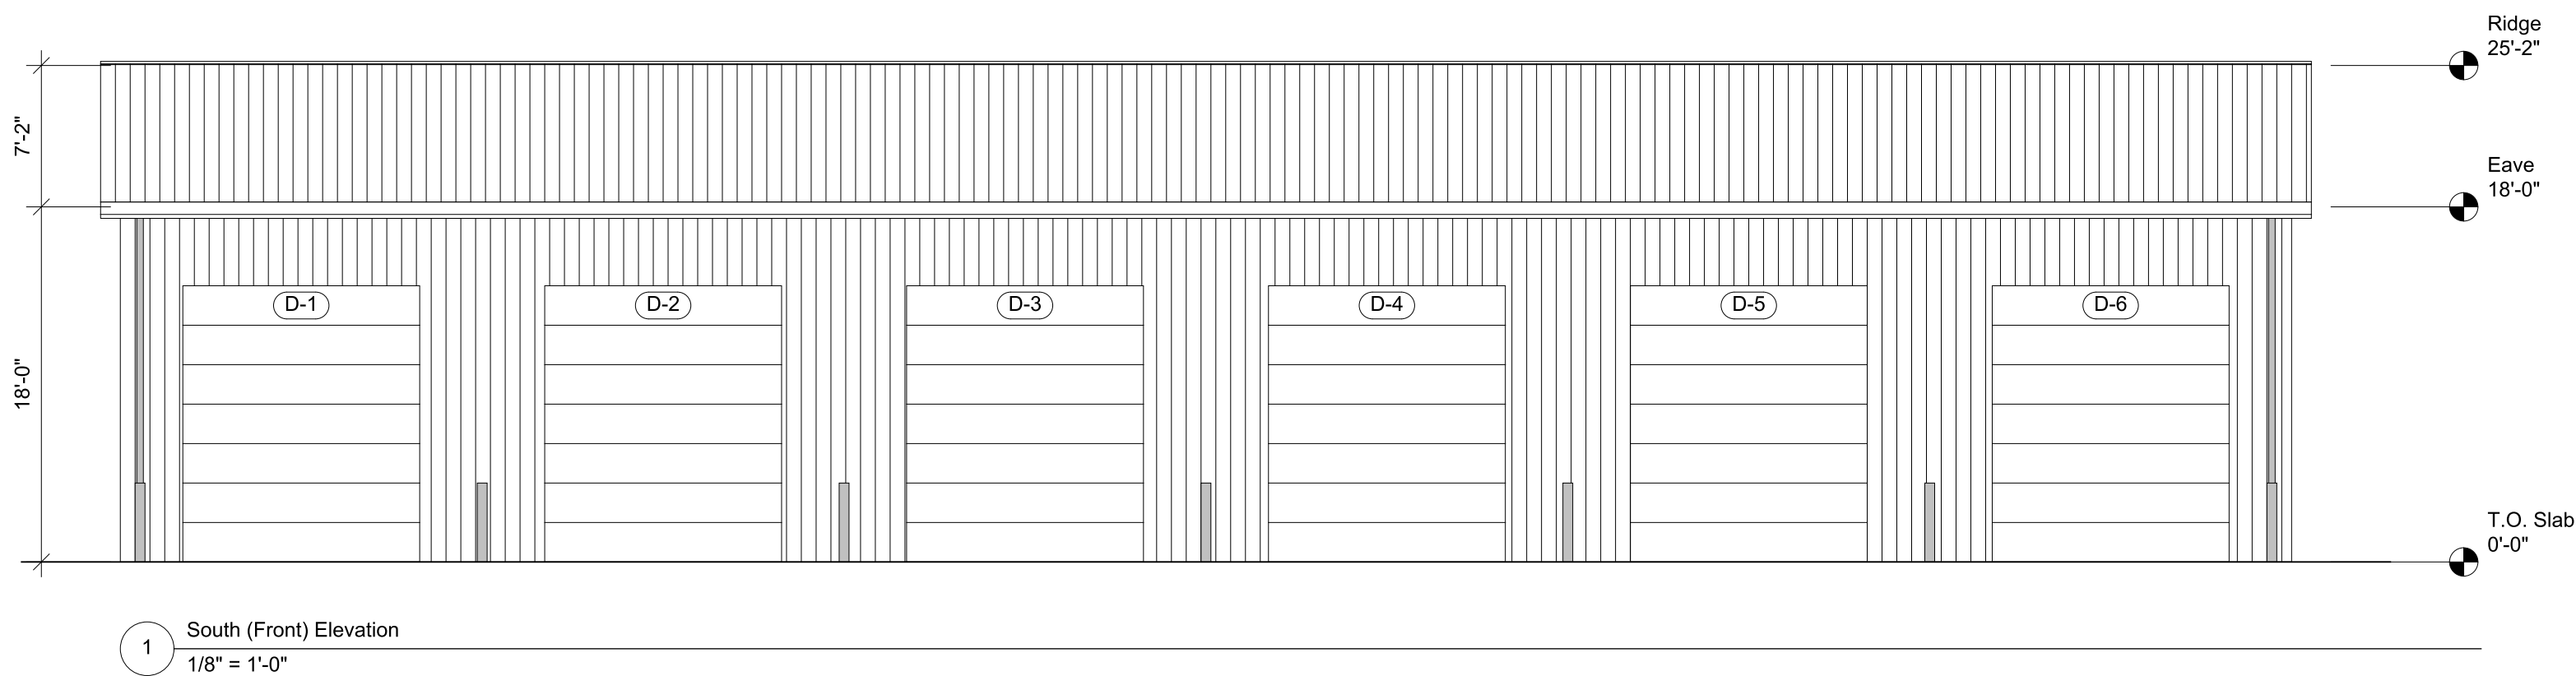

- ELEVATION NOTES
1. WALLS: GPB G-RIB 29 GA, 36" COVERAGE, 9" RIBS (SPEC: RIB #1), GPB WHITE (ASSUMED), OVER HOUSE WRAP.
 2. ROOF: GPB G-RIB 29 GA (SPEC: RIB #1), GPB CHARCOAL (ASSUMED), 4/12, PLY-FOIL SINGLE BUBBLE REFLECTIVE UNDERLAY, DAVIES RIB RIDGEVENT.
 3. TRIM, FASCIA, SOFFIT, 5" K-STYLE GUTTERS + DOWNSPOUTS: GPB CHARCOAL (ASSUMED).
 4. D-1..D-6: 12'-0" x 14'-0" C.H.I. 2250 RAISED-PANEL SECTIONAL, WHITE (SIZE/MODEL/COLOUR ASSUMED). SECTION LINES SHOWN DIAGRAMMATIC.
 5. MD-1, MD-3: 3'-0" x 6'-8" FIBERGLASS, LOCATIONS ASSUMED.
 6. 12" OVERHANG AT EAVES AND RAKES.
 7. COLOURS PER GPB 2026 CHART - TBD BY INDOT PM.
 8. RIB LINES SHOWN AT 9" MAJOR RIB SPACING.

10/28/26	INDOT Columbus Unit Pole Barn, Public Works No. 800-27-400617	A2		
dB db tarr & company 8728 W. Co. Rd. 175 S. French Lick, IN 47432 dbtarr@yahoo.com 812.278.0060		Elevations		
		D B Tarr and Company	REVIEW DRAFT NOT SEALED	
				Notes: