

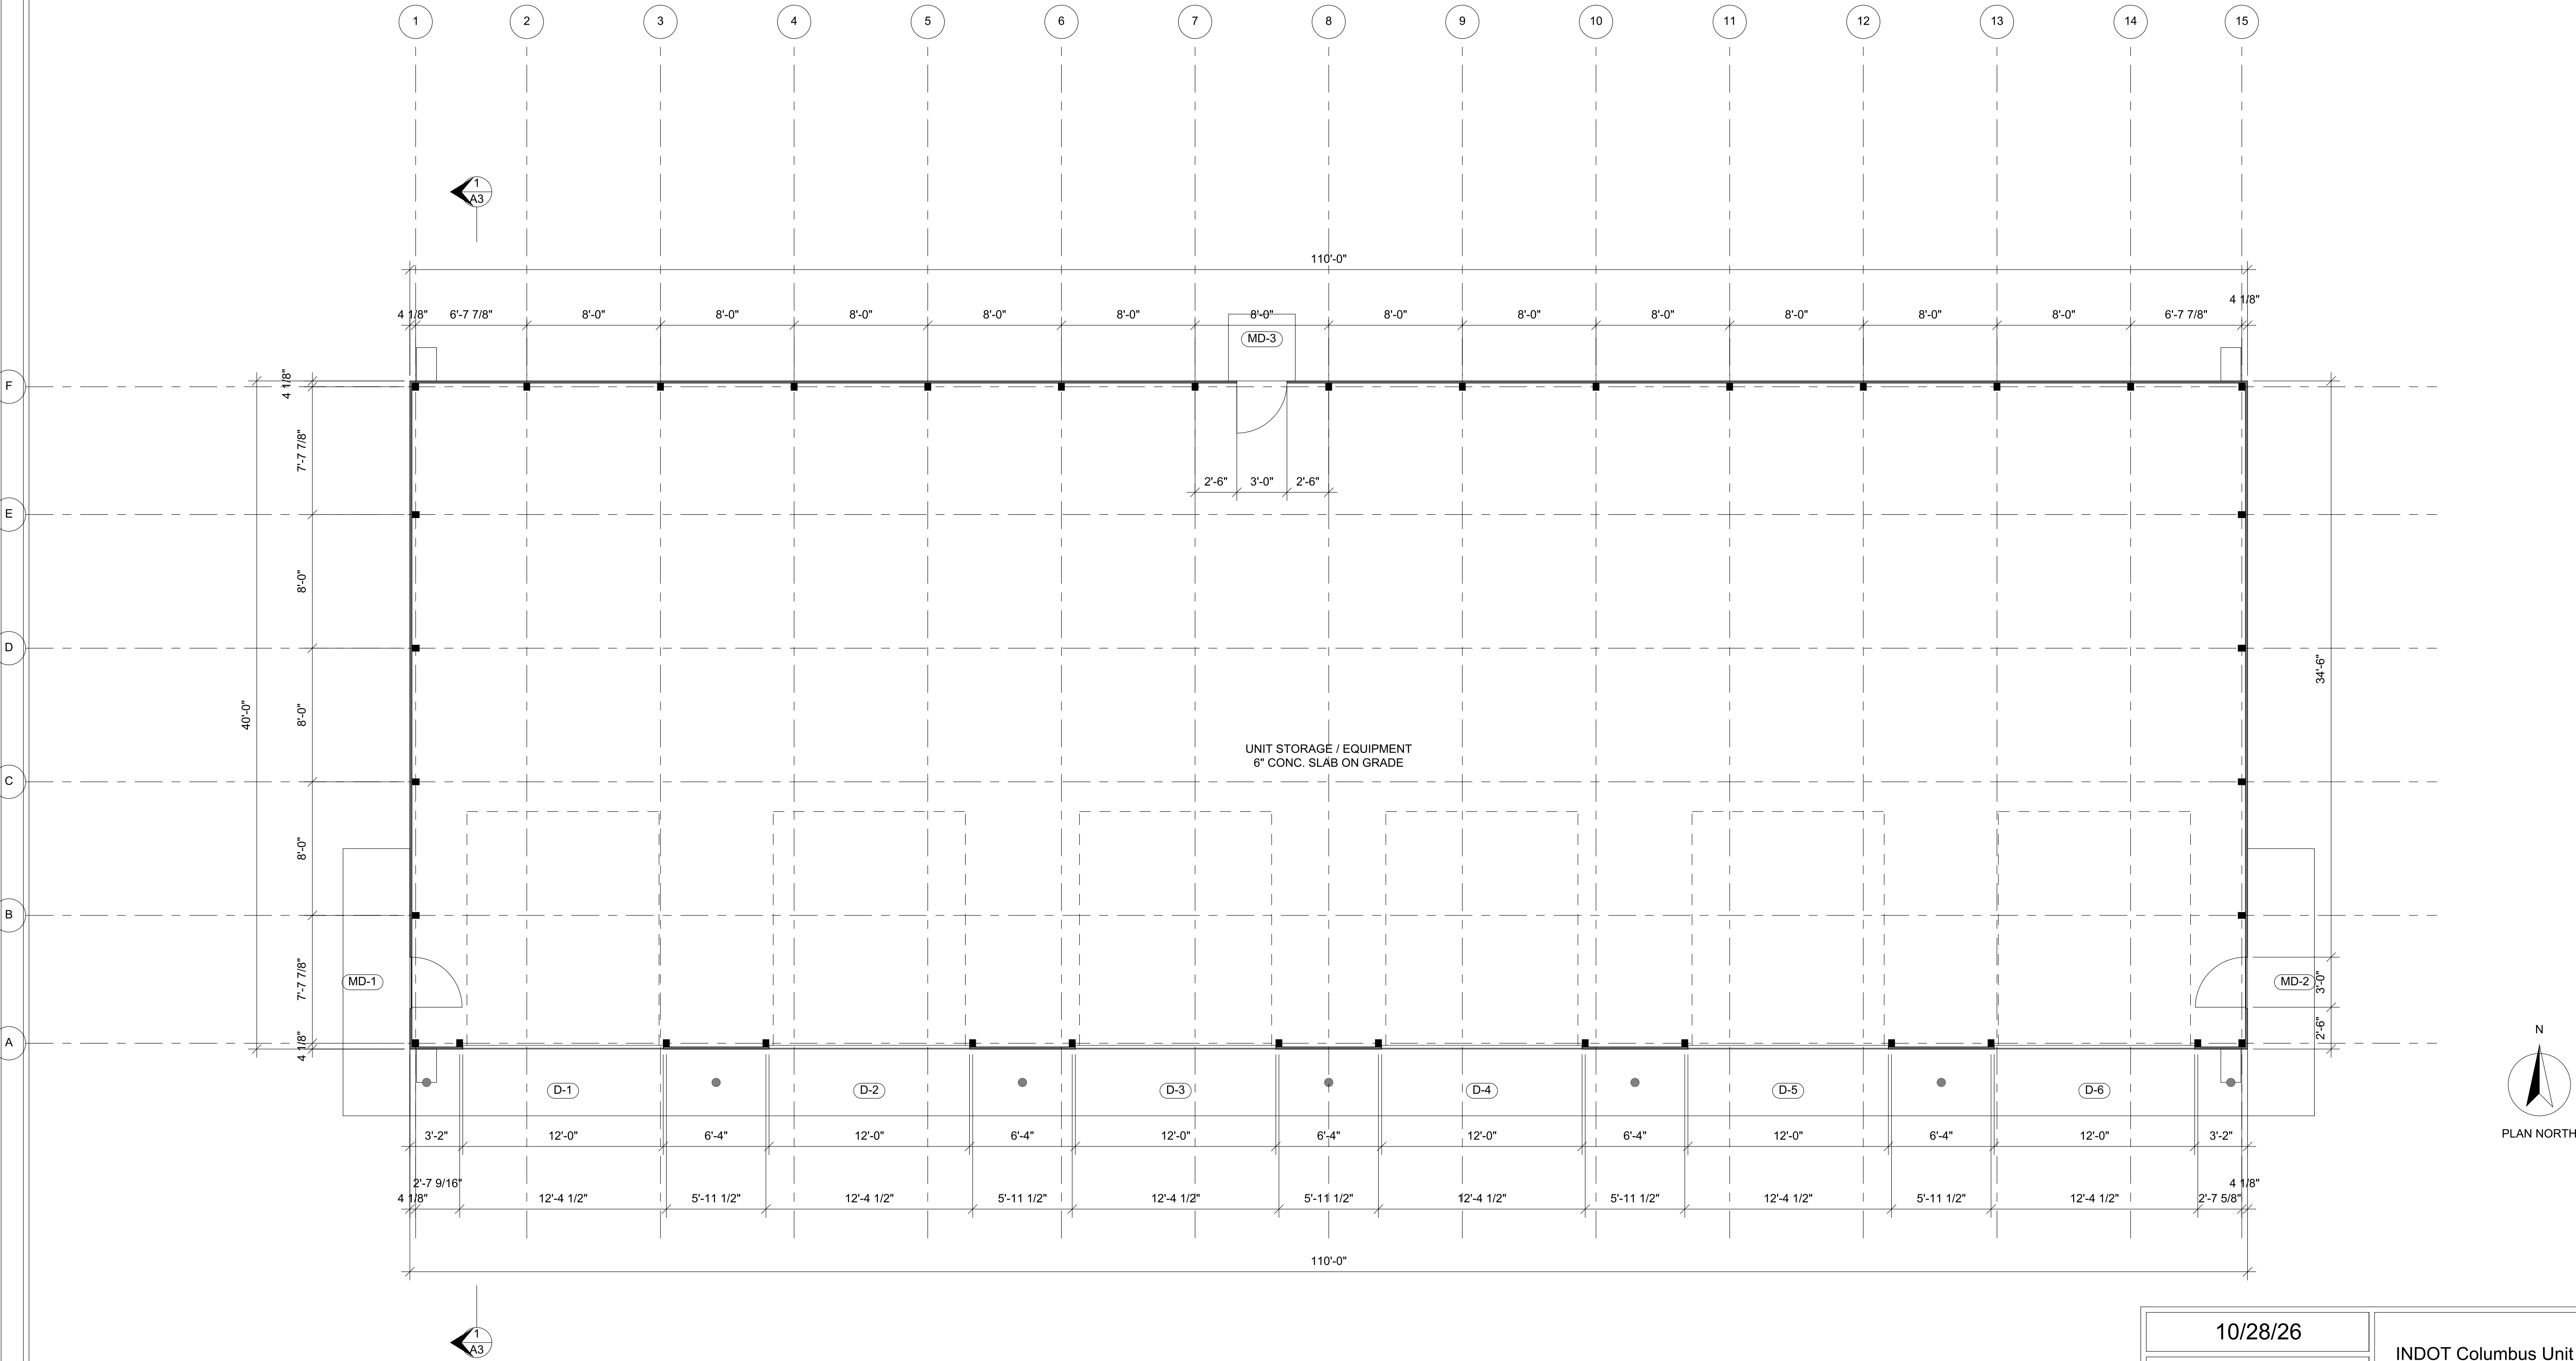
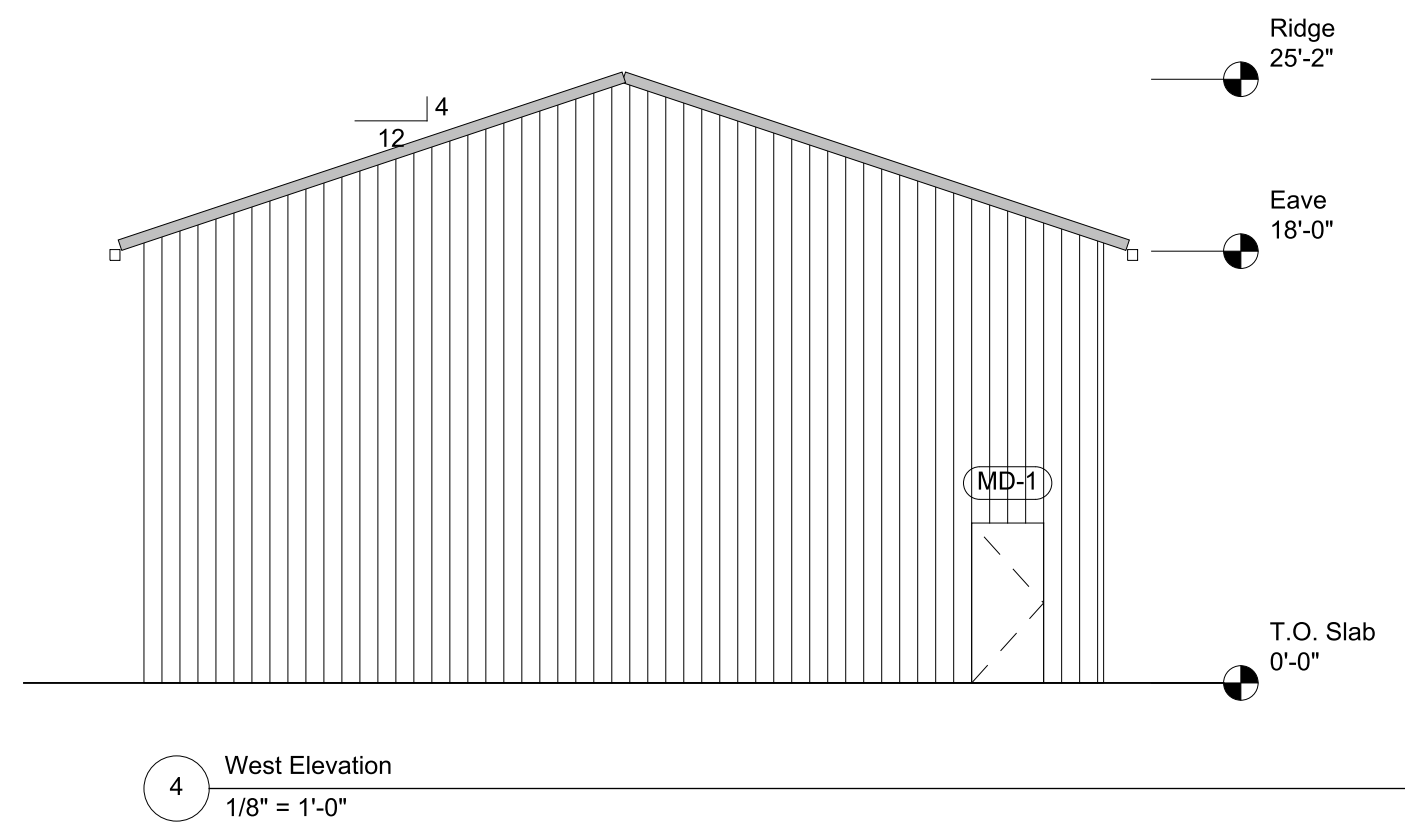
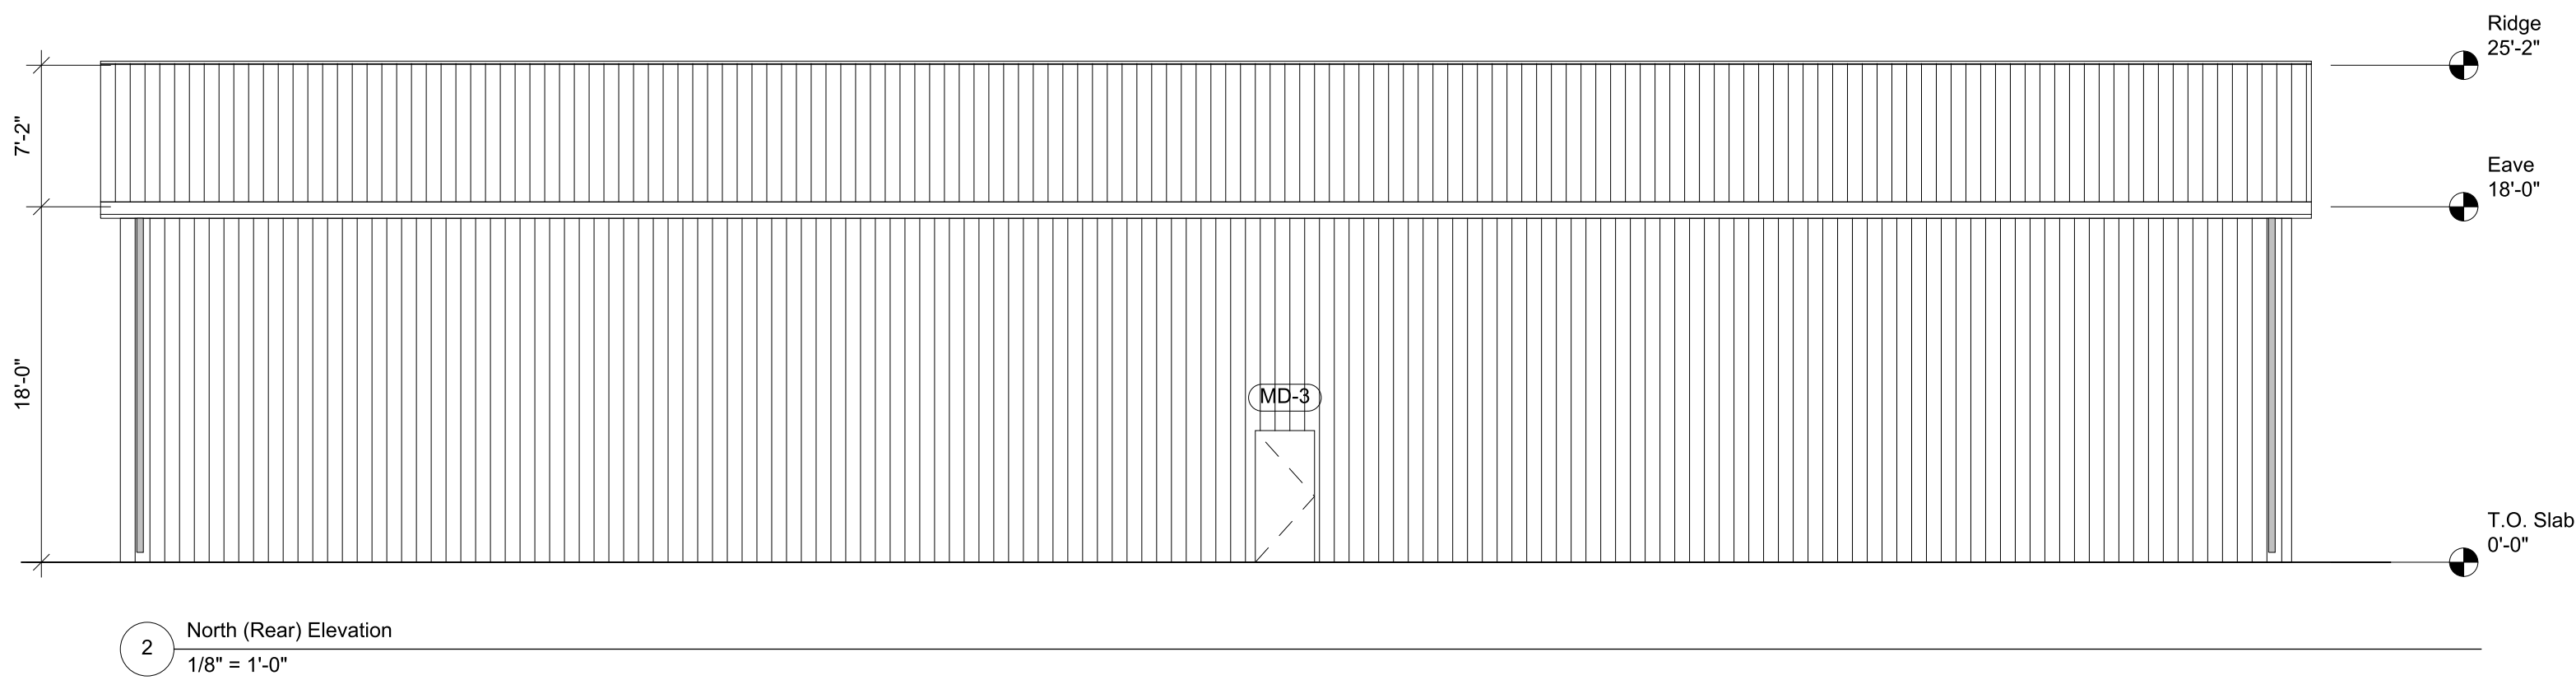


- GENERAL NOTES
- GRIDS ARE ON POST CENTERLINES. DIMENSIONS TO OUTSIDE FACE OF STEEL OR POST CL.
 - FLOOR SLAB: 6" CONC., 4,000 psi, 6/6x10/10 WWM, 6 mil VAPOR BARRIER, 4" #53 stone @ 95% SPD.
 - SLAB FINISH: TROWEL, SAW-CUT JOINTS, 3/4" RECESS AT OH DOORS.
 - FRONT APRON 4'-0" x 110'-0" 6" CONC., BROOM FIN., 6/6x10/10 WWM.
 - GABLE APRONS 4'-0" x 12'-0" AND REAR STOOP 4'-0" x 4'-0" - ASSUMED.
 - POSTS: GPB 3-PLY 2x6 #1 SYP NAIL-LAM 4.50" x 5.31", .60 CCA treated bottom, EMBEDMENT 4'-0" (ASSUMED, ENGINEERED).
 - D-1, D-6: 12'-0" x 14'-0" SECTIONAL (SIZE ASSUMED), C.H.I. 2250 (MODEL ASSUMED).
 - MD-1, MD-3: 3'-0" x 6'-8" PLYCO 95 EV FIBERGLASS OR EQUAL. LOCATIONS AND HAND ASSUMED.
 - BOLLARDS (7): 6" DIA x 7'-0" PIPE, YELLOW COVER, 4'-0" EXPOSED (ASSUMED).
 - PLAN NORTH PER MODEL (FRONT = SOUTH). VERIFY WITH SITE PLAN.
 - REF: INDOT PROJECT MANUAL PW 800-27-400617 (OCT 2026) SEC. 1.5.E.

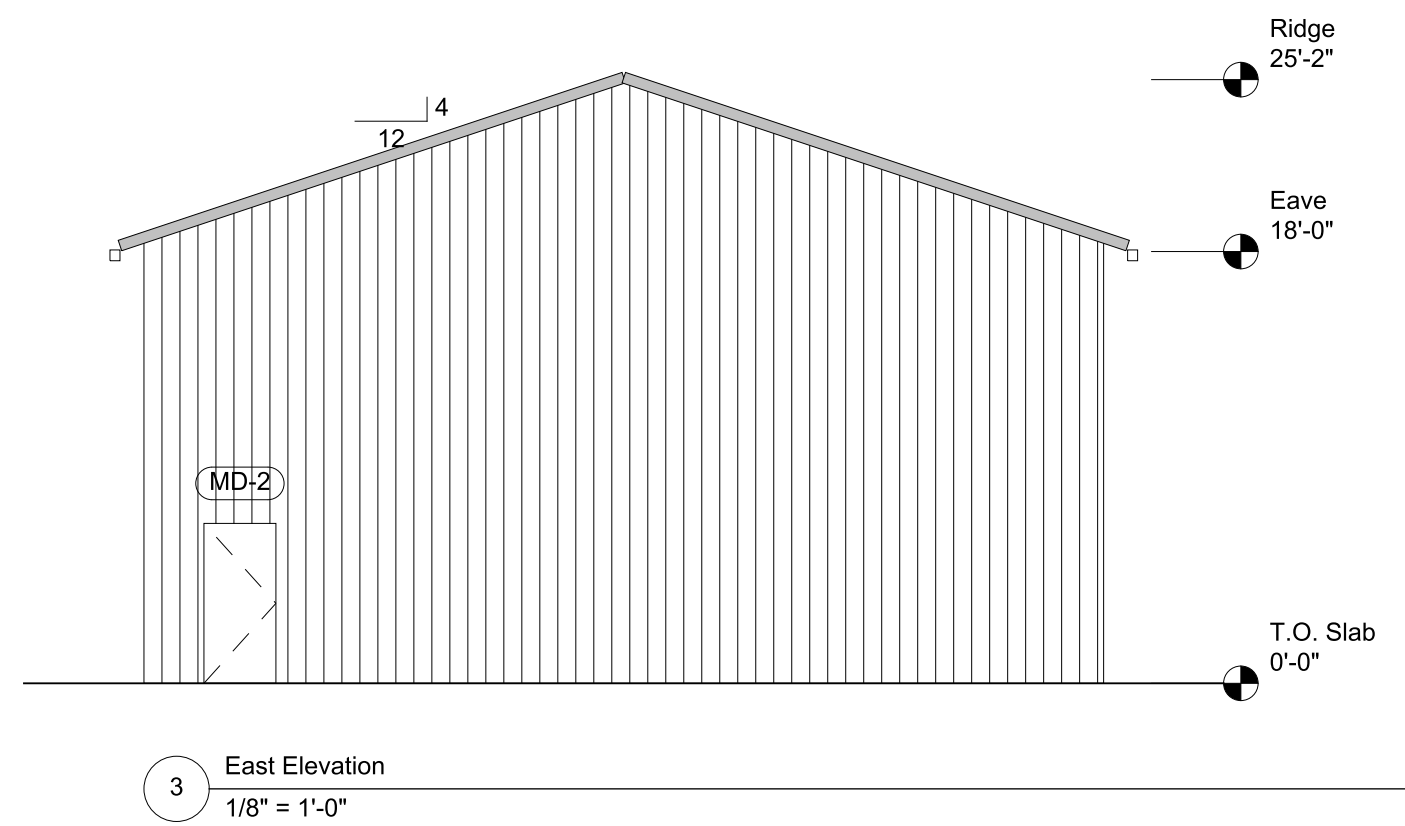

1 Floor Plan
3/16" = 1'-0"


10/28/26	INDOT Columbus Unit Pole Barn, Public Works No. 800-27-400617	A1
dTb db tarr & company 8728 W. Co. Rd. 175 S. French Lick, IN 47432 dbtarr@yahoo.com 812.278.0060	3545 W Two Mile House Rd, Columbus, IN	Floor Plan
	D B Tarr and Company	
Notes:		REVIEW DRAFT NOT SEALED

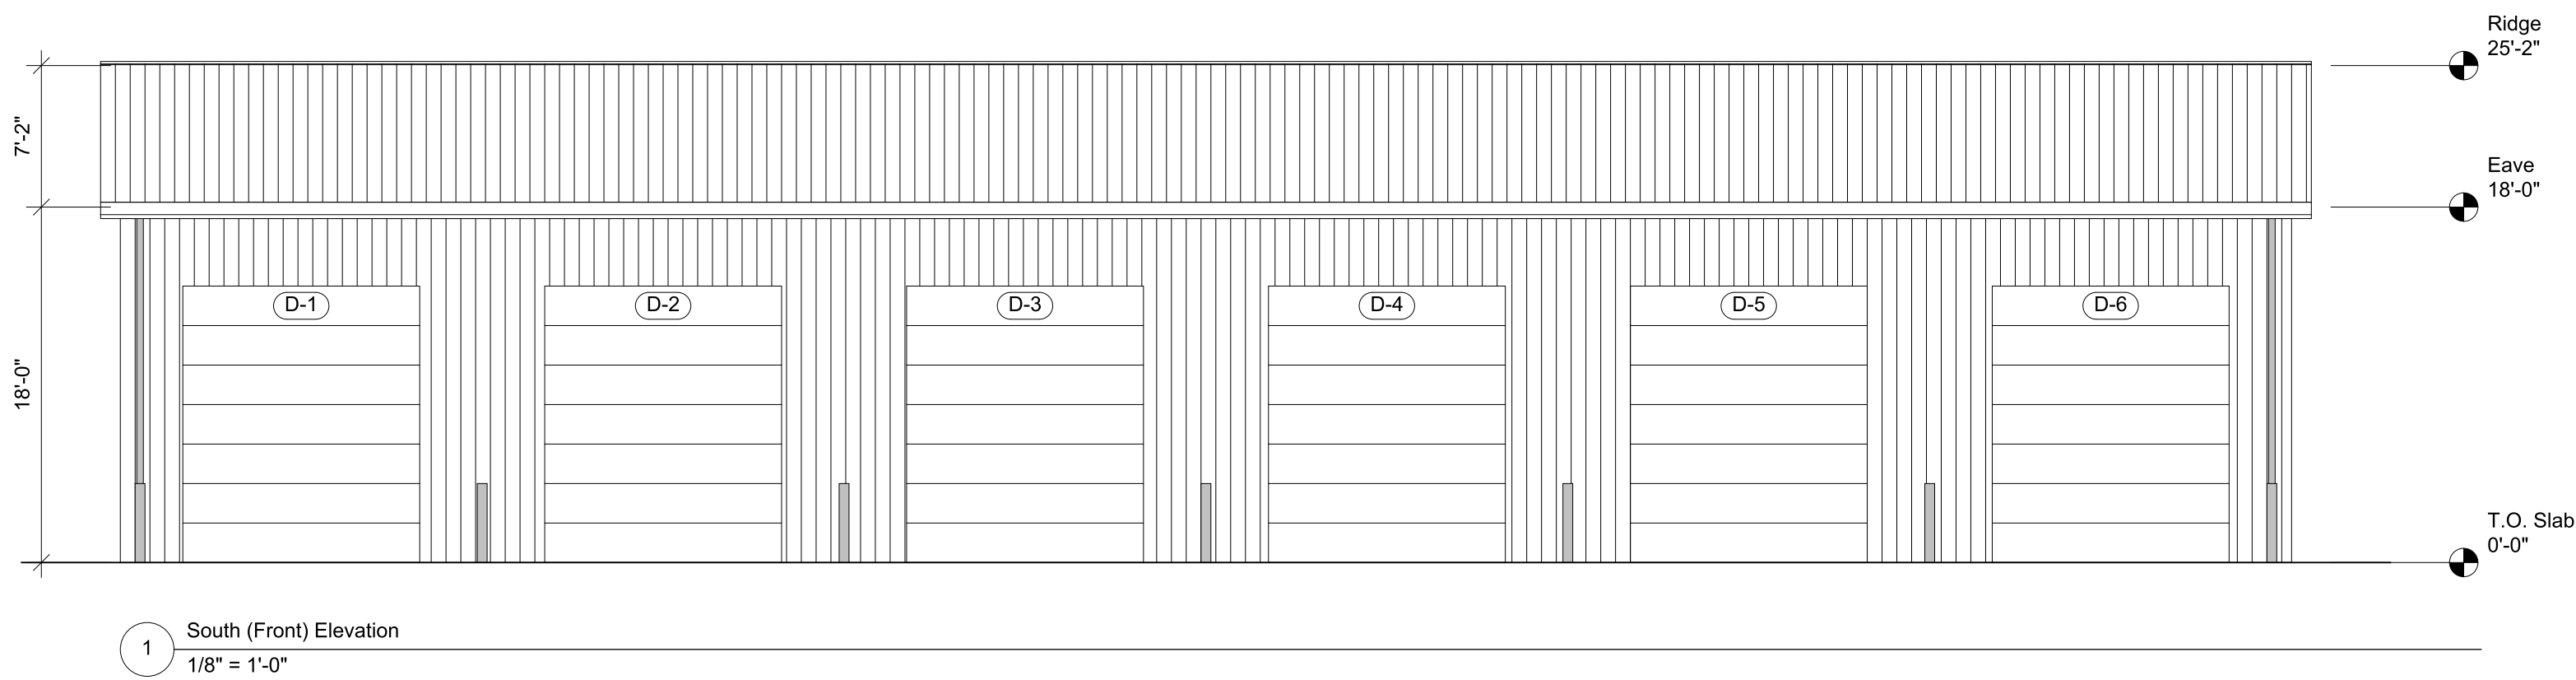

- ELEVATION NOTES
1. WALLS: GPB G-RIB 29 GA, 36" COVERAGE, 9" RIBS (SPEC: RIB #1), GPB WHITE (ASSUMED), OVER HOUSE WRAP.
 2. ROOF: GPB G-RIB 29 GA (SPEC: RIB #1), GPB CHARCOAL (ASSUMED), 4/12, PLY-FOIL SINGLE BUBBLE REFLECTIVE UNDERLAY, DAVIES RIB RIDGEVENT.
 3. TRIM, FASCIA, SOFFIT, 5" K-STYLE GUTTERS + DOWNSPOUTS: GPB CHARCOAL (ASSUMED).
 4. D-1..D-6: 12'-0" x 14'-0" C.H.I. 2250 RAISED-PANEL SECTIONAL, WHITE (SIZE/MODEL/COLOUR ASSUMED). SECTION LINES SHOWN DIAGRAMMATIC.
 5. MD-1, MD-3: 3'-0" x 6'-8" FIBERGLASS, LOCATIONS ASSUMED.
 6. 12" OVERHANG AT EAVES AND RAKES.
 7. COLOURS PER GPB 2026 CHART - TBD BY INDOT PM.
 8. RIB LINES SHOWN AT 9" MAJOR RIB SPACING.

10/28/26	INDOT Columbus Unit Pole Barn, Public Works No. 800-27-400617	A2		
dB db tarr & company 8728 W. Co. Rd. 175 S. French Lick, IN 47432 dbtarr@yahoo.com 812.278.0060		Elevations		
		D B Tarr and Company	REVIEW DRAFT NOT SEALED	
				Notes:

- SECTION NOTES
1. SECTION CUT AT GRID 1-2 THROUGH TRUSS T-02 AND D-1, LOOKING WEST.
 2. TRUSS: GPB ENGINEERED 40' TRUSS 4/12, 12" OH, 4" O.C.
TYPE MODIFIED QUEEN (ASSUMED, GPB GUIDE SPANS 32-44').
CHORDS 2X6 (ASSUMED), WEBS 2X4 (ASSUMED), BY TRUSS MFR.
 3. POST EMBEDMENT 4'-0" (ASSUMED) - FOOTING / BACKFILL BY ENGINEER.
 4. OUTSIDE GRADE SHOWN AT BOTTOM OF APRON (ASSUMED) - SEE CIVIL.
 5. ALL MEMBERS PROJECTED FROM 3D MODEL DESIGN.JSON.

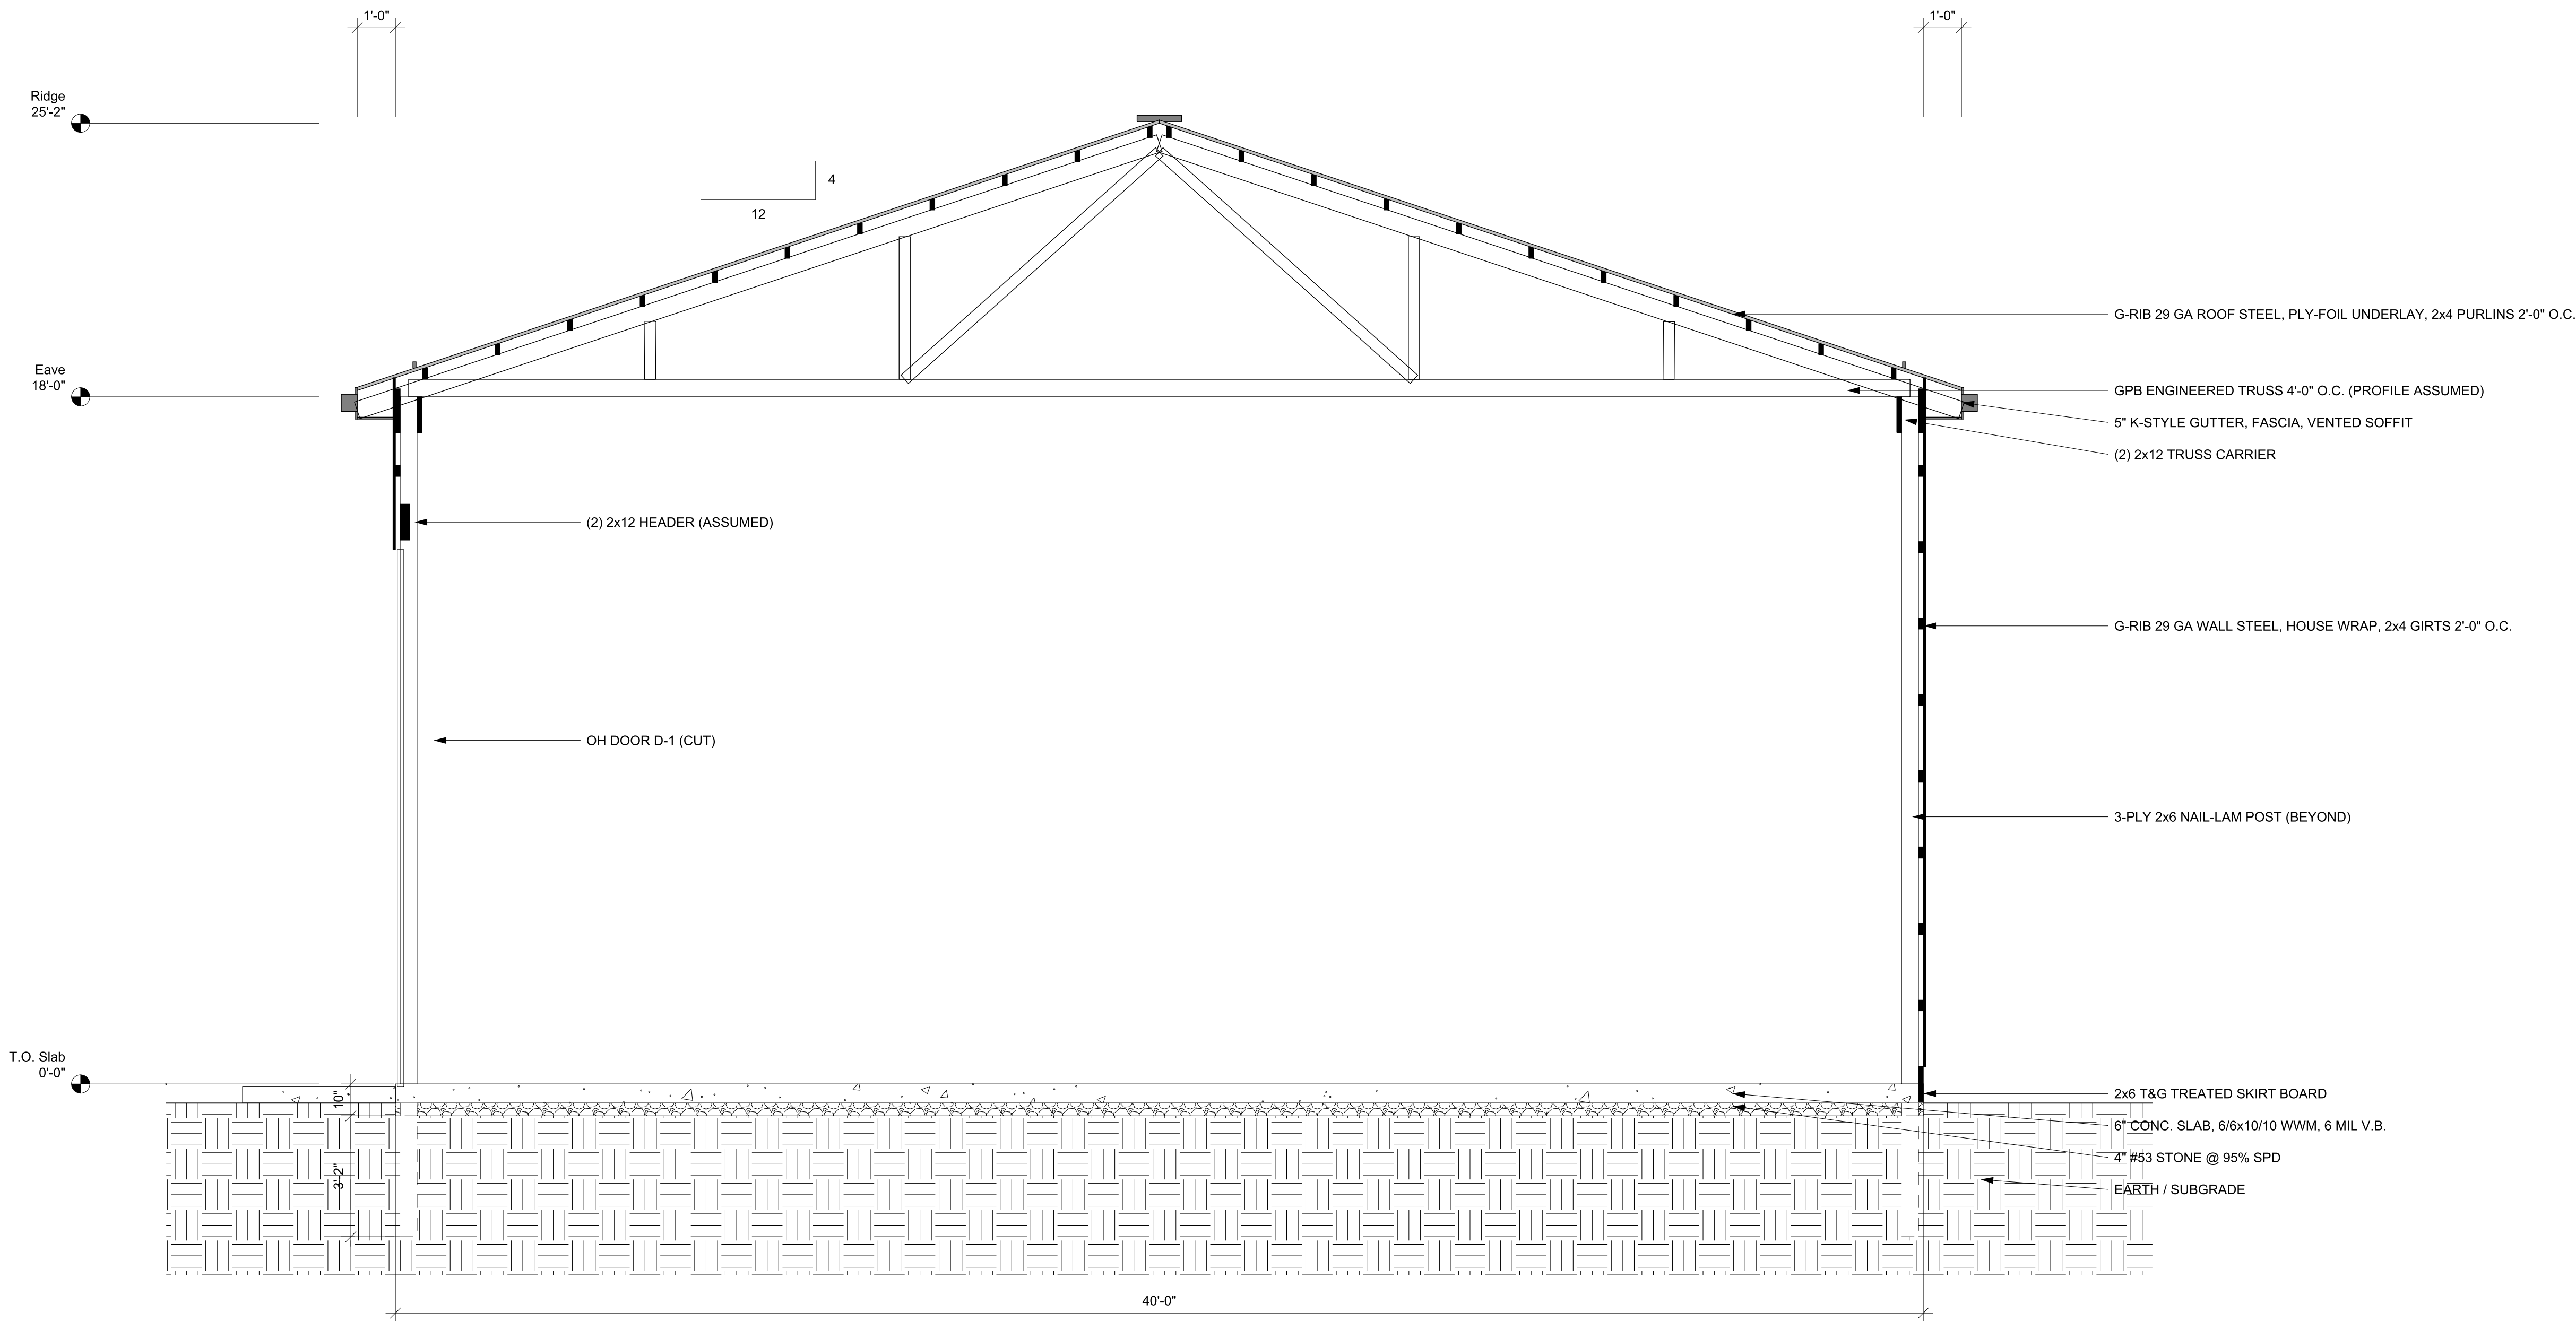

1 Typical Section at Truss T-02
3/8" = 1'-0"

10/28/26

db tarr
db tarr
& company
8728 W. Co. Rd. 175 S.
French Lick, IN 47432
dbtarr@yahoo.com
812.278.0060

INDOT Columbus Unit Pole Barn, Public Works No. 800-27-400617

3545 W Two Mile House Rd, Columbus, IN

D B Tarr and Company

Notes:

A3

Typical Section

REVIEW DRAFT
NOT SEALED