


- GENERAL NOTES
- GRIDS ARE ON POST CENTERLINES. DIMENSIONS TO OUTSIDE FACE OF STEEL OR POST CL.
 - FLOOR SLAB: 6" CONC., 4,000 psi, 6/6x10/10 WWM, 6 mil VAPOR BARRIER, 4" #53 stone @ 95% SPD.
 - SLAB FINISH: TROWEL, SAW-CUT JOINTS, 3/4" RECESS AT OH DOORS.
 - FRONT APRON 4'-0" x 110'-0" 6" CONC., BROOM FIN., 6/6x10/10 WWM.
 - GABLE APRONS 4'-0" x 12'-0" AND REAR STOOP 4'-0" x 4'-0" - ASSUMED.
 - POSTS: GPB 3-PLY 2x6 #1 SYP NAIL-LAM 4.50" x 5.31", .60 CCA treated bottom, EMBEDMENT 4'-0" (ASSUMED, ENGINEERED).
 - D-1, D-6: 12'-0" x 14'-0" SECTIONAL (SIZE ASSUMED), C.H.I. 2250 (MODEL ASSUMED).
 - MD-1, MD-3: 3'-0" x 6'-8" PLYCO 95 EV FIBERGLASS OR EQUAL. LOCATIONS AND HAND ASSUMED.
 - BOLLARDS (7): 6" DIA x 7'-0" PIPE, YELLOW COVER, 4'-0" EXPOSED (ASSUMED).
 - PLAN NORTH PER MODEL (FRONT = SOUTH). VERIFY WITH SITE PLAN.
 - REF: INDOT PROJECT MANUAL PW 800-27-400617 (OCT 2026) SEC. 1.5.E.

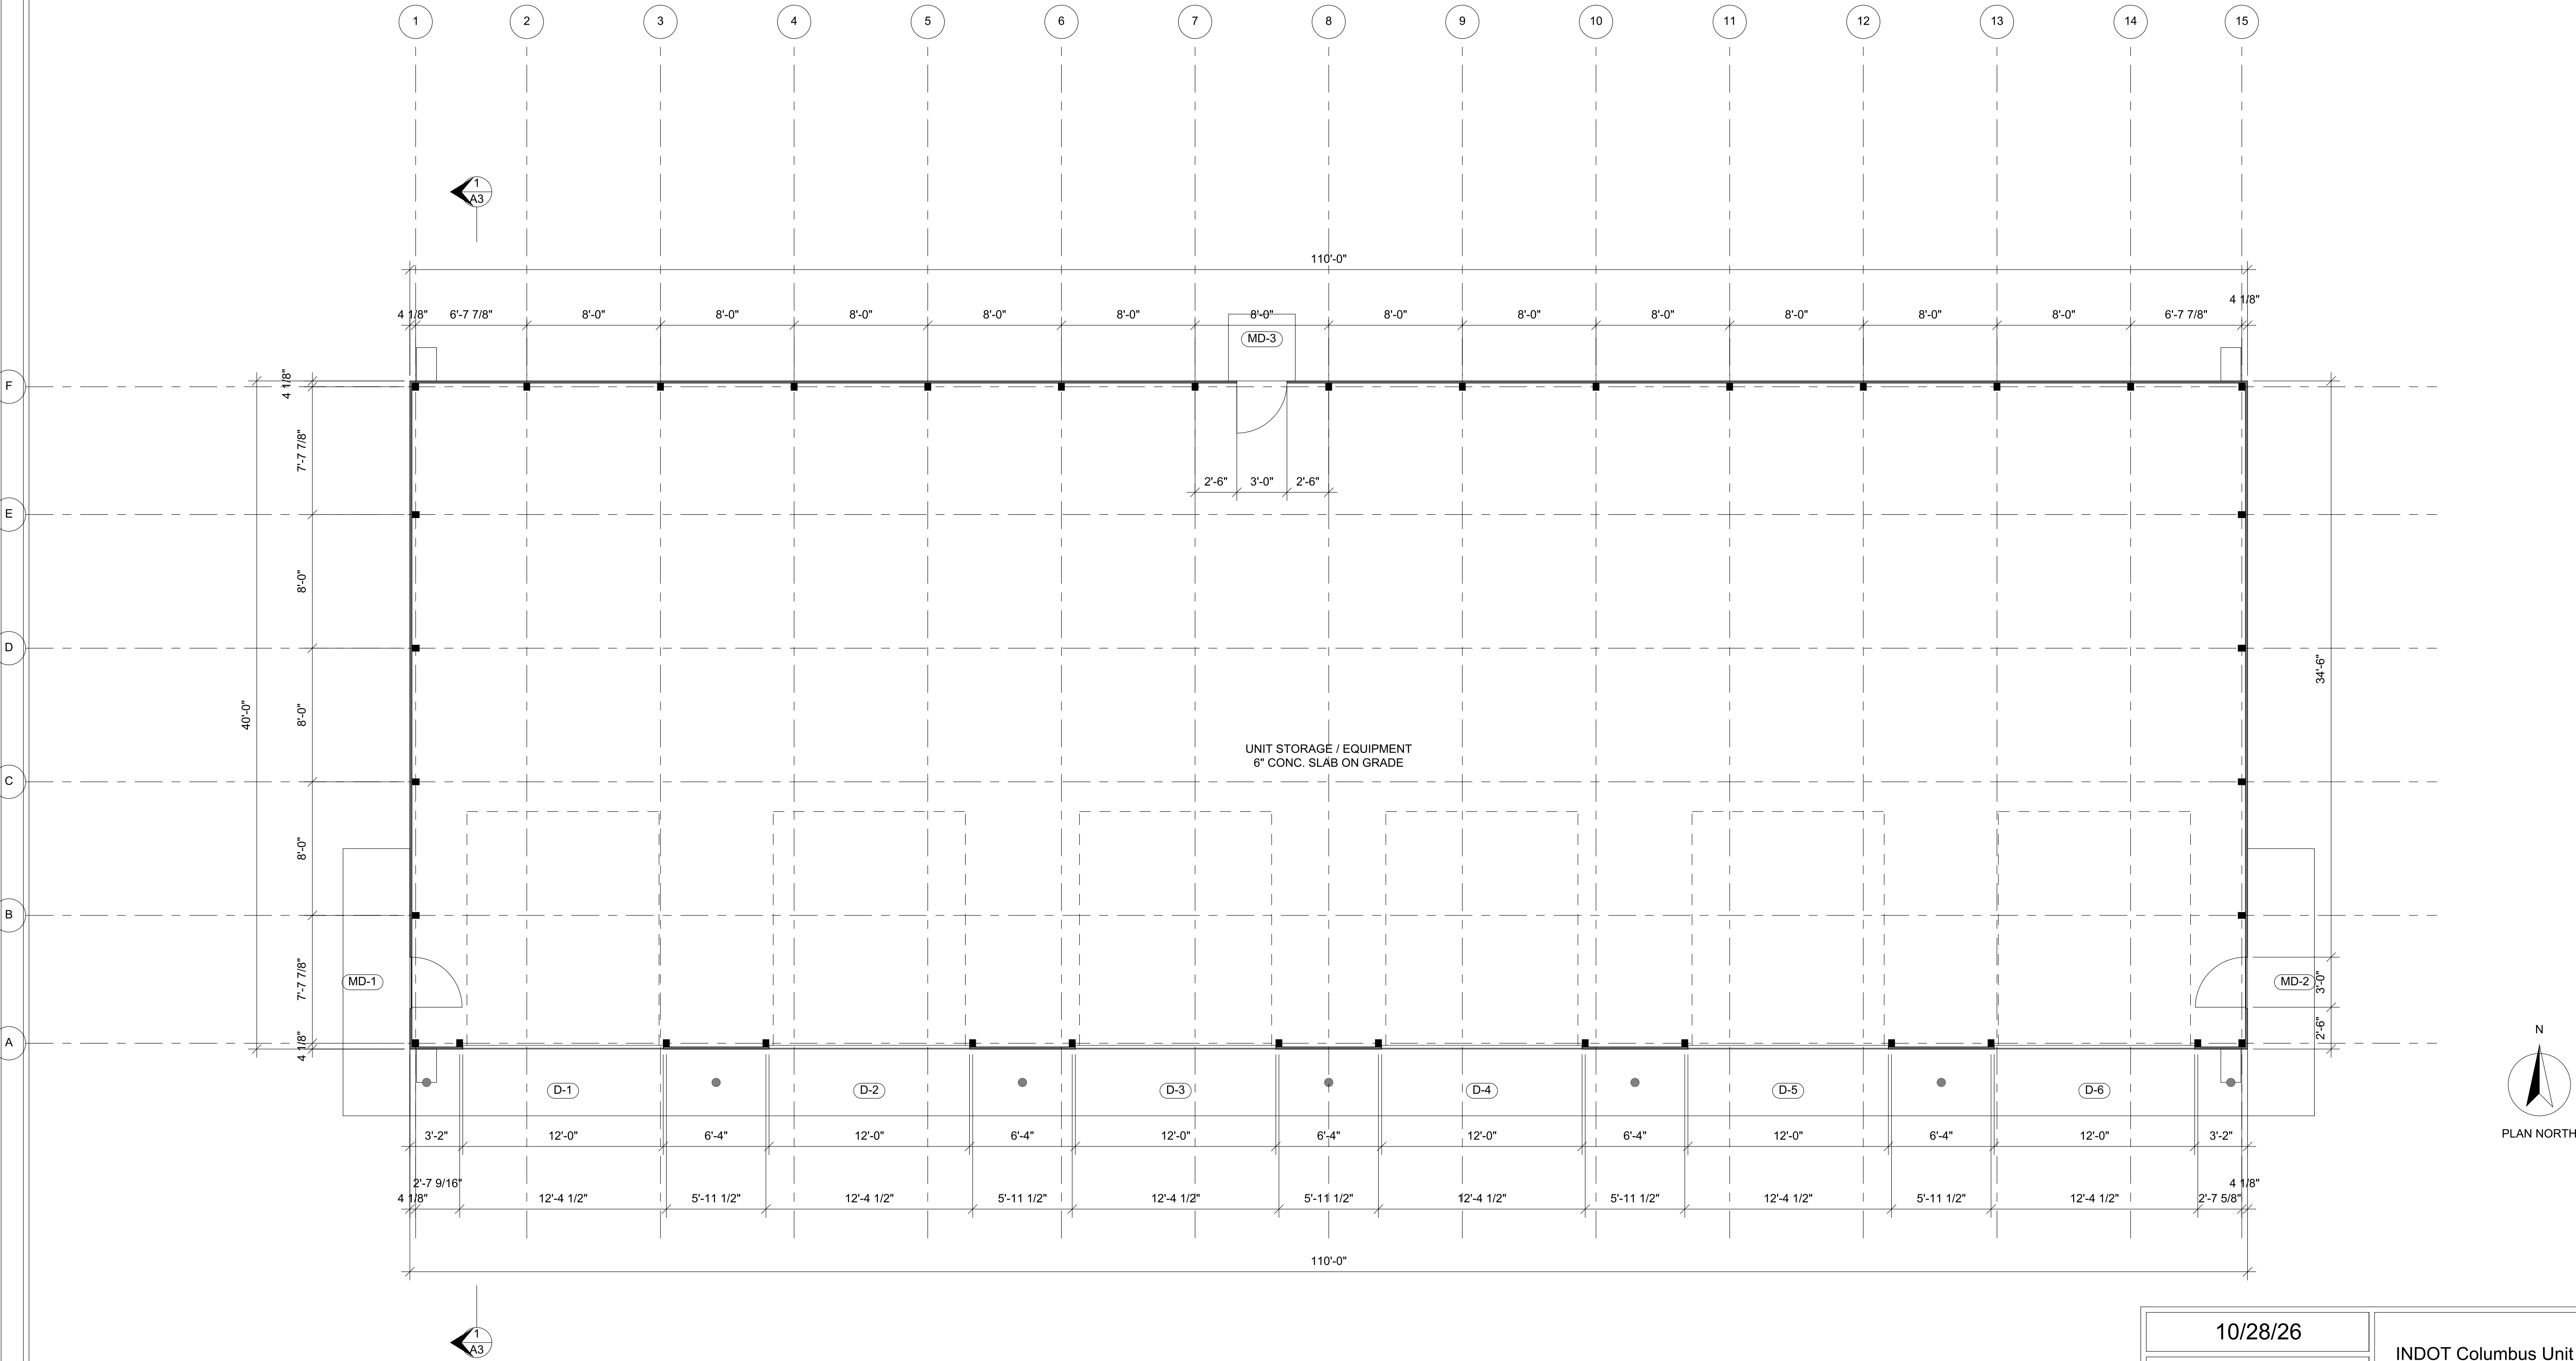

1 Floor Plan
3/16" = 1'-0"

10/28/26	INDOT Columbus Unit Pole Barn, Public Works No. 800-27-400617	A1
 db tarr & company 8728 W. Co. Rd. 175 S. French Lick, IN 47432 dbtarr@yahoo.com 812.278.0060	3545 W Two Mile House Rd, Columbus, IN	Floor Plan
	D B Tarr and Company	
Notes:		REVIEW DRAFT NOT SEALED