


- SECTION NOTES
1. SECTION CUT AT GRID 1-2 THROUGH TRUSS T-02 AND D-1, LOOKING WEST.
 2. TRUSS: GPB ENGINEERED 40' TRUSS 4/12, 12" OH, 4" O.C.
TYPE MODIFIED QUEEN (ASSUMED, GPB GUIDE SPANS 32-44').
CHORDS 2X6 (ASSUMED), WEBS 2X4 (ASSUMED), BY TRUSS MFR.
 3. POST EMBEDMENT 4'-0" (ASSUMED) - FOOTING / BACKFILL BY ENGINEER.
 4. OUTSIDE GRADE SHOWN AT BOTTOM OF APRON (ASSUMED) - SEE CIVIL.
 5. ALL MEMBERS PROJECTED FROM 3D MODEL DESIGN.JSON.

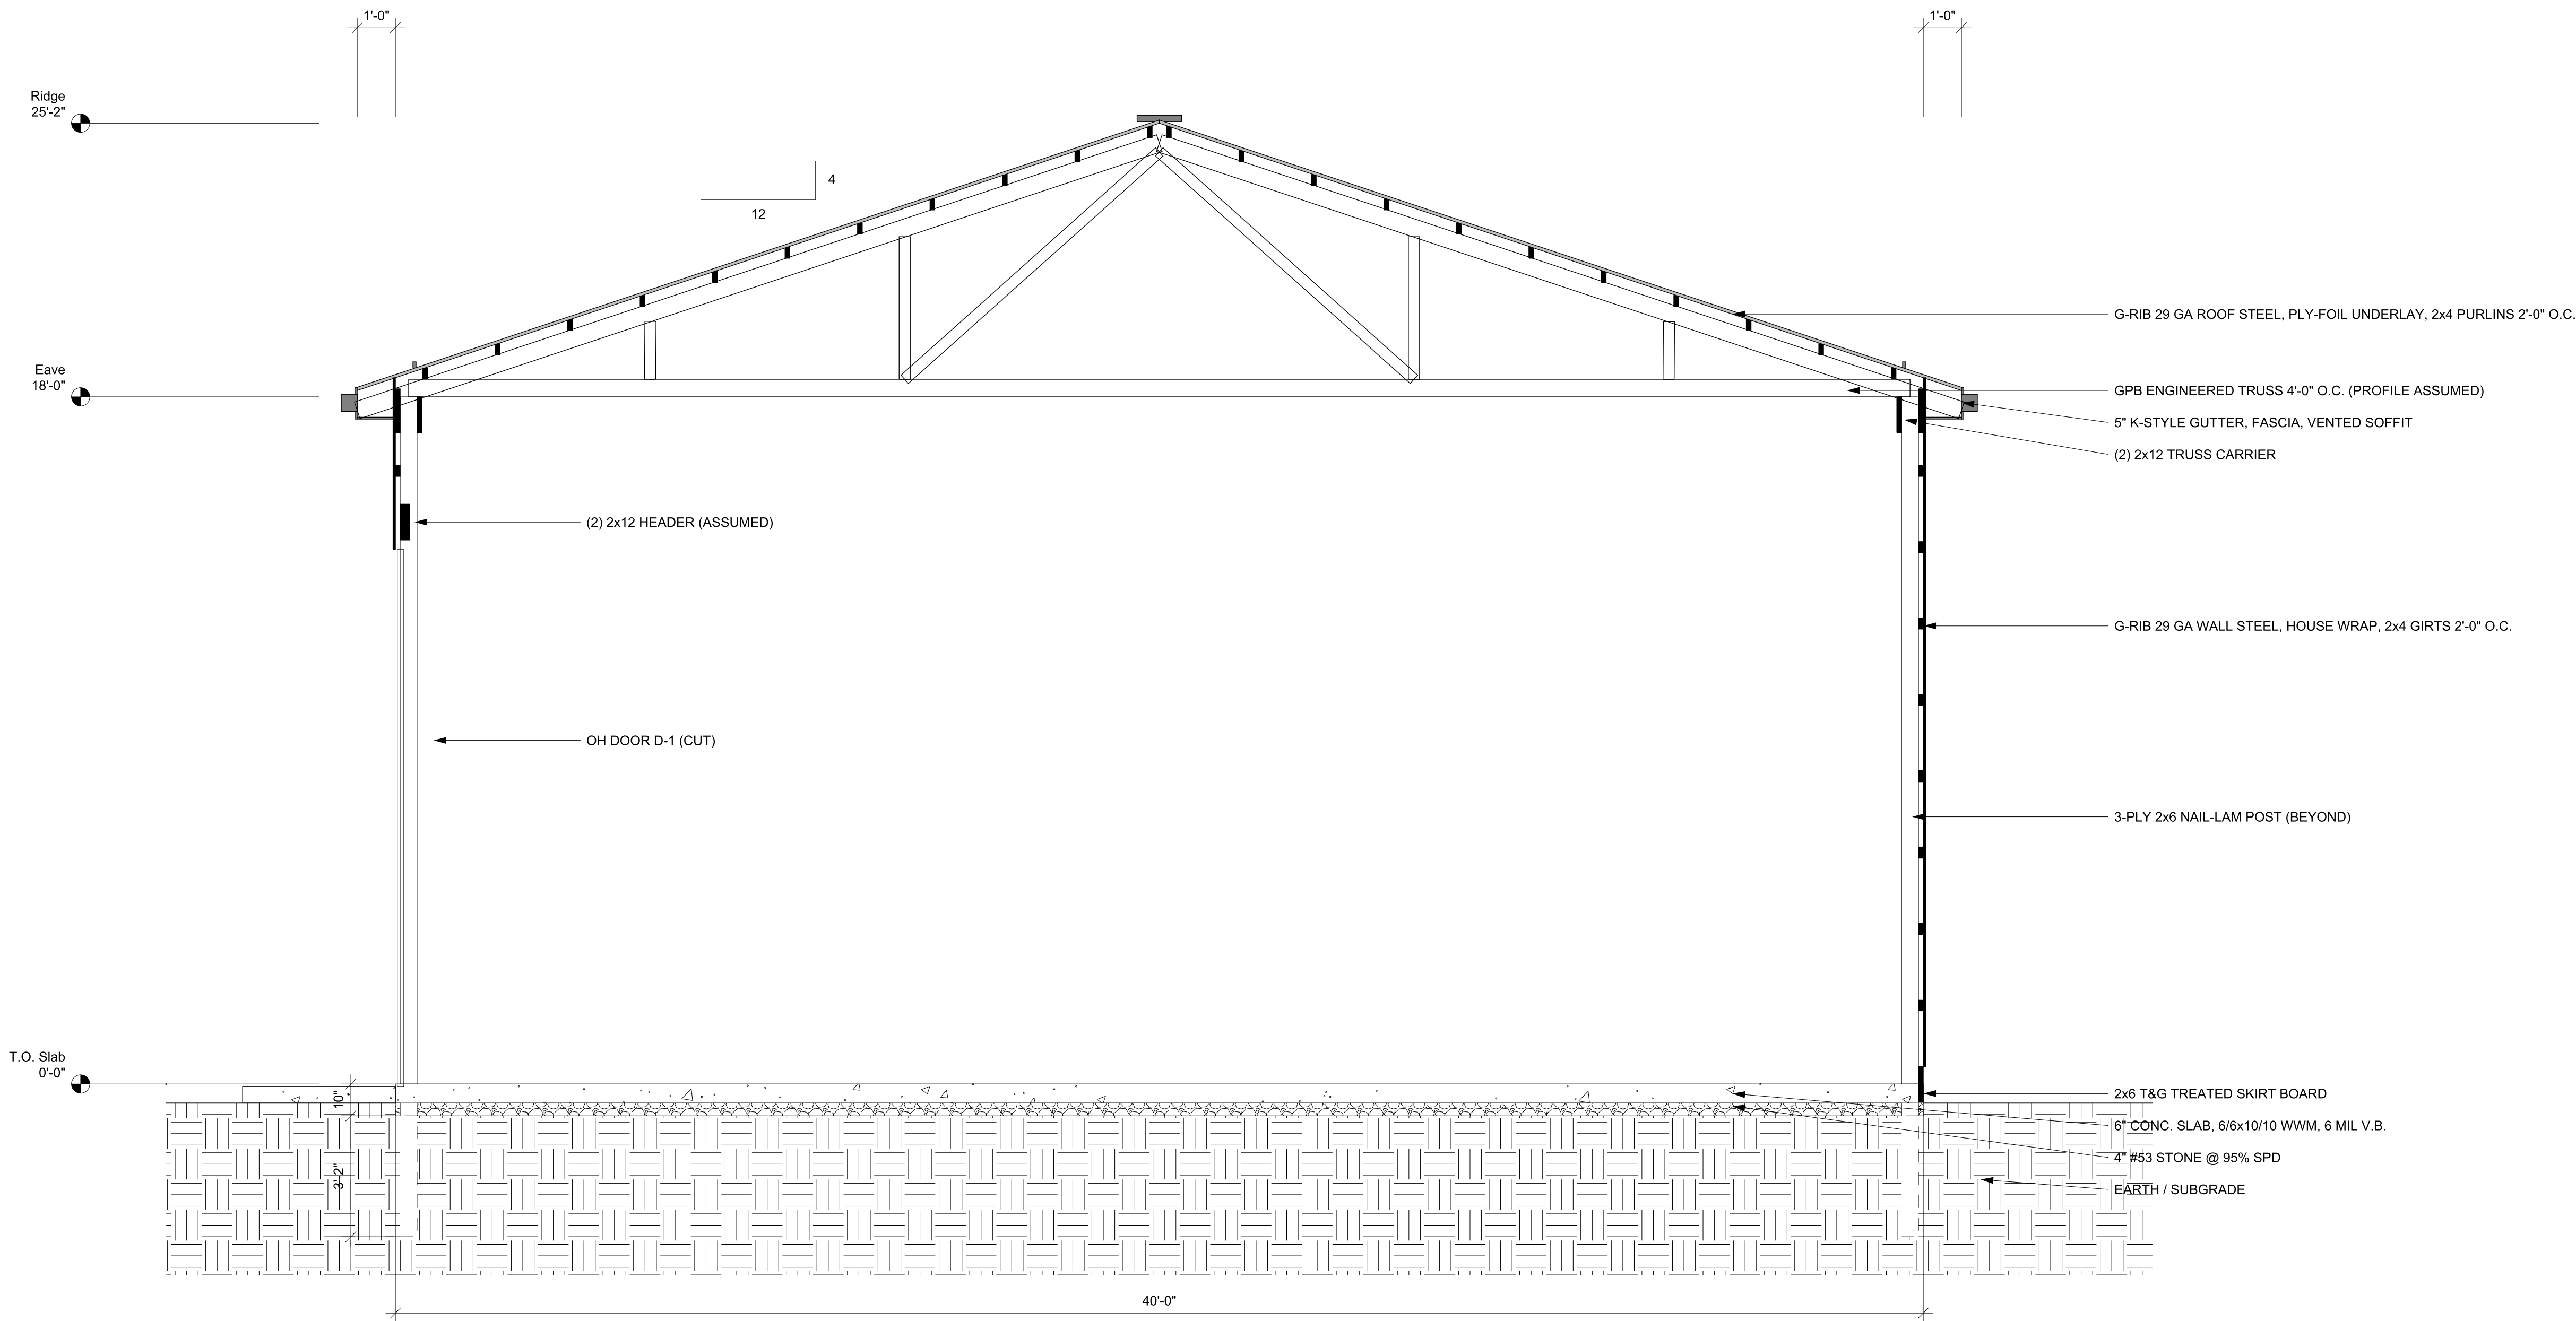

1 Typical Section at Truss T-02
3/8" = 1'-0"

10/28/26

db tarr
db tarr
& company
8728 W. Co. Rd. 175 S.
French Lick, IN 47432
dbtarr@yahoo.com
812.278.0060

INDOT Columbus Unit Pole Barn, Public Works No. 800-27-400617

3545 W Two Mile House Rd, Columbus, IN

D B Tarr and Company

Notes:

A3

Typical Section

REVIEW DRAFT
NOT SEALED